
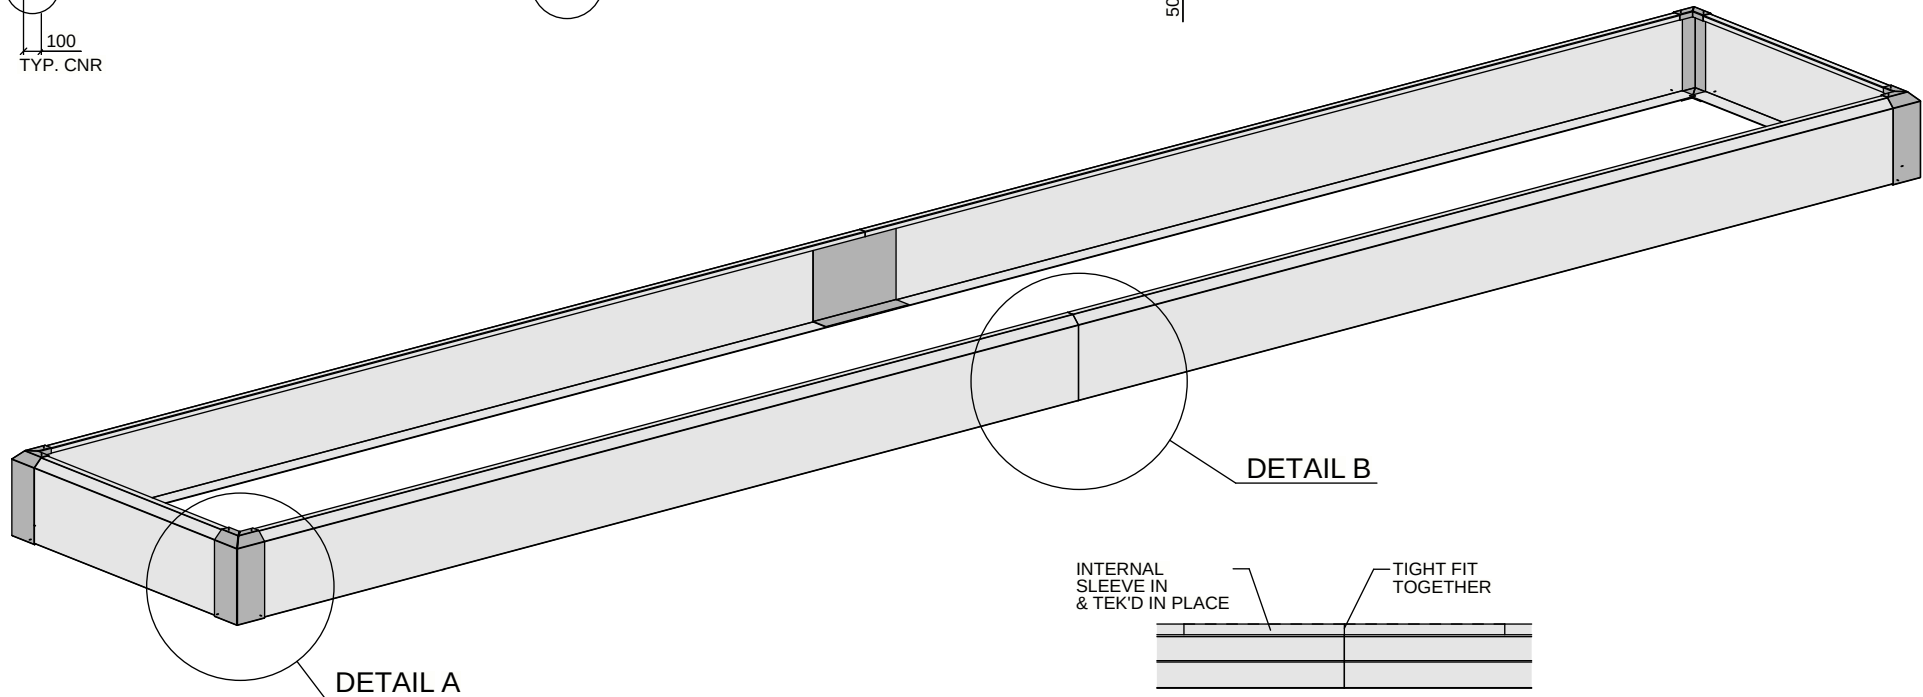
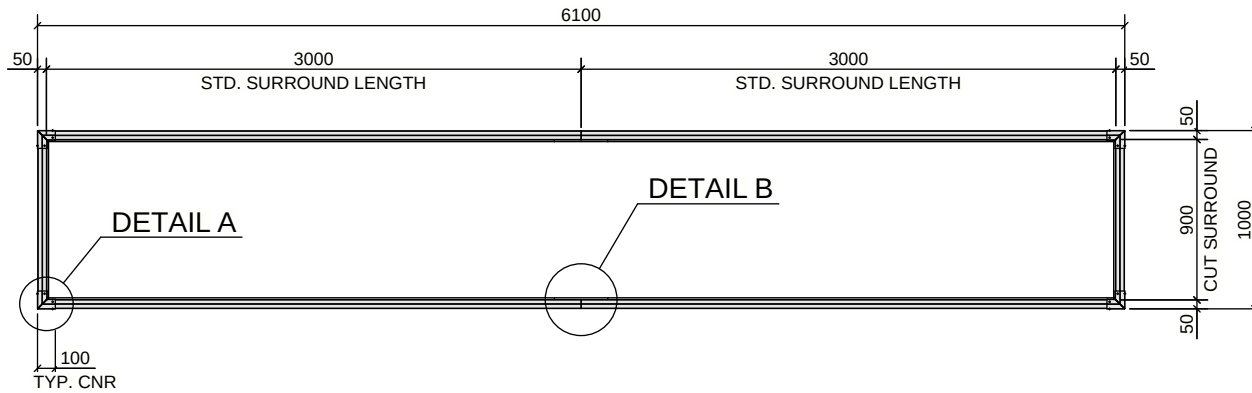


DETAIL-B
TYP. JOINER DETAIL

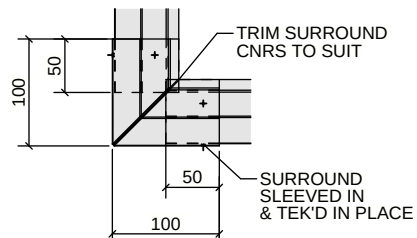

DETAIL-A
TYP. CNR DETAIL

Notes:

PLINTH SURROUND STANDARD SIZES

100mm
125mm
150mm
200mm
250mm

Rev	By	Date	Description

SAXON ENGINEERING
23 HEATH ST, LONSDALE 5160



CONCRETE PLINTHS

TYPICAL DETAILS

Drawn By: GIS

Checked By:

Approved By:

Scale:
1:30

Project No:
STD

Drawing No:
STD-CONC PLINTHS

Size: A3
Rev